


The floor plan shows a building with a central courtyard. The layout includes several rooms and corridors. Key dimensions and elevations are as follows:

- Top Dimensions:** 25, 185, 25, 500, 25, 100, 25. Sub-dimensions: 210, 25, 160, 25, 10.
- Left Dimensions:** 25, 100, 25, 100, 25, 16, 50, 41, 18, 50, 282, 50, 102, 25.
- Right Dimensions:** 25, 83, 25, 188, 25, 765, 455, 25, 25.
- Bottom Dimensions:** 25, 245, 25, 355, 25, 295, 380, 25.
- Elevation Points:** 130,35 (multiple locations), 132,15, 131,60, 130,35, 130,35, 130,35, 130,35.
- Room Numbers:** 101, 102, 103, 200.
- North Arrow:** Located in the bottom right corner, pointing towards the top of the page.

Technical drawing showing a cross-section of a building foundation and basement. The drawing includes dimensions for the foundation width (850), wall thickness (25), and floor thickness (30). It also shows a section of the exterior wall with a window and a door. The drawing is labeled 'Fig. 1.1' and 'Fig. 1.2'.

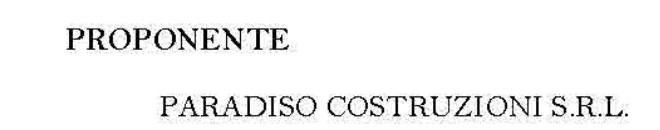

**PIRASTRUTTURE FOGNARIE DEPURATIVE F1.7 C.P.
PROCEDIMENTO V.I.A. ex POST - L' IMPIANTO DI DEPURAZIONE
TAV. PRG - 22 DISINFEZIONE Scala 1:50**